

NOTES:

1.) THIS PLAT HAS BEEN DONE FOR THE USE AND PURPOSE OF THE CLIENT ASCRIBED AND CONTRACTED WITH BELOW. ALL OTHER PARTIES ARE SUBSEQUENTLY PUT ON NOTICE AS TO THE LIMITED DEGREE OF RELIANCE UPON THIS PLAT BY THIRD PARTIES.

2.) THE PUBLIC RECORDS REFERENCED ON THIS PLAT ARE ONLY THOSE USED AND/OR NECESSARY TO THE BOUNDARY OF THIS PROPERTY. THEY ARE NOT AND DO NOT CONSTITUTE A TITLE SEARCH.

3.) THE NORTH MERIDIAN SHOWN HEREON IS BASED ON GRID NORTH OBTAINED BY GPS-OPUS SOLUTION.

PLAT REFERENCES:

1.) PLAT OF CEMETERY PROPERTY FOR THE CITY OF ALPHARETTA, PREPARED BY BRUMBELOW-REESE & ASSOC., INC., DATED 1/28/1987.

2.) PLAT OF PROPERTY OF MARY B. GILLSTRAP, PREPARED BY J.M. DODD, DATED 10/07/1939.

3.) RIGHT-OF-WAY PLANS FOR THE CITY OF ALPHARETTA, GEORGIA ROAD IMPROVEMENT PROJECT OF ROSWELL STREET & CANTON STREET, FULTON COUNTY PR8532-13(121).

DEED REFERENCES:

1.) DEED FROM THE MILTON COUNTY COMMISSION TO THE TOWN OF ALPHARETTA, TOWN COUNCIL, DATED 1903, MILTON COUNTY PLAT BOOK H, PAGE 329, FULTON COUNTY RECORDS.

MARIETTA STREET
R/W VARIES

ROSWELL ST.
R/W VARIES

I.Y. WOOD SUBDIVISION
1.3± ACRES

SEE SHEET 4 FOR CEMETERY LOTS - LOT NUMBERS ARE FOR INFORMATIONAL PURPOSES ONLY AND DO NOT CORRESPOND WITH DEED OR PLAT LOT NUMBERS

MARY B. GILLSTRAP PROPERTY
0.9± ACRES

SEE SHEET 2 FOR CEMETERY LOTS

CHRISTIAN JOHANSEN KROGH, JR.
DB 44878, PG 120

212.89'
S 85°28'17"E

LL 1270
LL 1269

SCHOOL DRIVEWAY

S 86°00'46"E 101.50'

S 86°15'37"E 106.04'
77.88'
S 87°44'57"E

MILTON AVENUE - R/W VARIES

CITY OF ALPHARETTA
4.2± ACRES

R/W DEDICATED (15' WEST OF THE CENTERLINE OF COTTON ALLEY) PER THE FINAL PLAT OF VICTORIA SQUARE RECORDED IN PLAT BOOK 339, PAGES 19-23

VICTORIA SQUARE TOWNHOME ASSOCIATION, INC.
PB 339, PG 19-23
DB 49489, PG 439

N 89°03'49"W 109.96'

N 88°24'34"W 11.48'


CITY OF ALPHARETTA, GEORGIA
DB 22986, PG 256

DELSON STORES, INC.
DB 33416, PG 1
EASEMENT AGREEMENT W/THE CITY OF ALPHARETTA
DB 39417, PG 159

COTTON ALLEY (a.k.a. CEMETERY ALLEY)

MICHAEL HAYNES, ETAL
DB 36166, PG 537
EASEMENT AGREEMENT W/THE CITY OF ALPHARETTA
DB 39417, PG 156

TYPICAL DETAIL

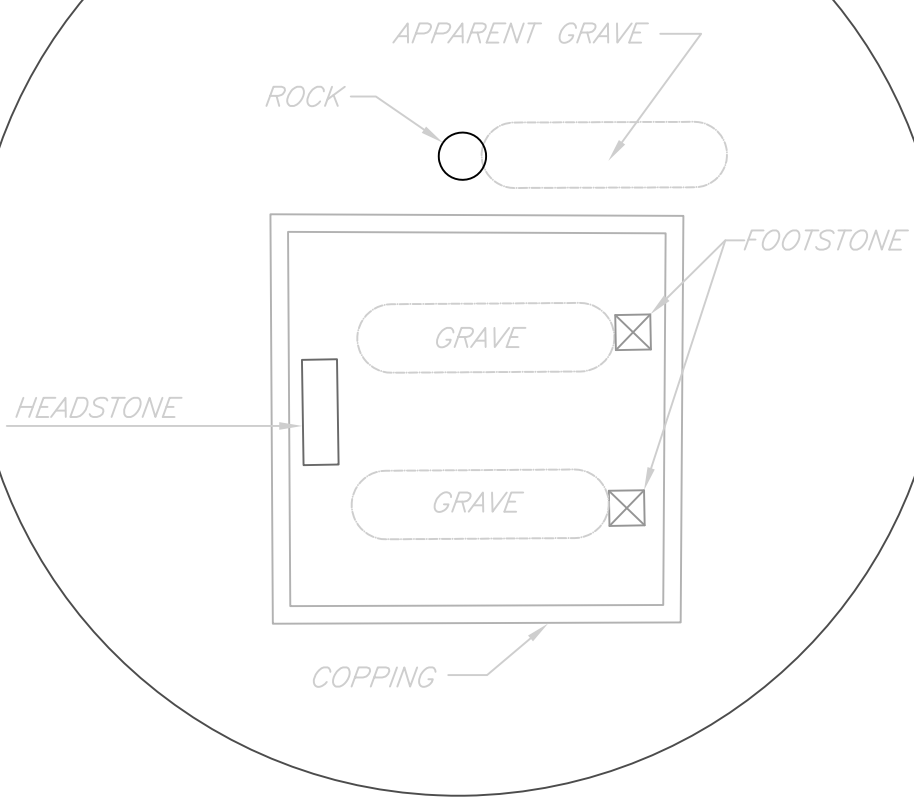

TOTAL CEMETERY AREA:
6.445 ACRES

NOTE:

NO SUBSURFACE EXPLORATION WAS CONDUCTED. THE SURVEYOR DOES NOT WARRANT THE EXISTENCE OR NONEXISTENCE OF GRAVE SITES. THE SURVEYOR FURTHER DOES NOT WARRANT THAT THE GRAVE SITES SHOWN HEREON ARE IN THE EXACT LOCATION AS INDICATED.

40 0 40 80 120
GRAPHIC SCALE - FEET



Moreland Altobelli Associates, Inc.
Engineering * Planning * Landscape Architecture * Land Acquisition * Surveying

915 Interstate Ridge Drive Suite "F"
Gainesville, Georgia 30601
PHONE:(770)532-4021 FAX:(770)532-4023

City of Alpharetta
Engineering/Public Works
Department

1790 Hembree Road
Alpharetta, Georgia 30009

Phone: 678-297-6200
Fax: 678-297-6201

REST HAVEN CEMETERY

LAND LOTS 1269 & 1270
2nd DISTRICT, 2nd SECTION
CITY OF ALPHARETTA
FULTON COUNTY, GEORGIA

REVISIONS

6/28/2012: ADD GRAVE SITE NAMES

SURVEY

ORIGINAL ISSUE DATE: 6/14/2012

1

SHEET #



City of Alpharetta
Engineering/Public Works
Department

1790 Hembree Road
Alpharetta, Georgia 30009

Phone: 678-297-6200
Fax: 678-297-6201

REST HAVEN CEMETERY
LAND LOTS 1269 & 1270
2nd DISTRICT, 2nd SECTION
CITY OF ALPHARETTA
FULTON COUNTY, GEORGIA

REVISIONS

| | |
|-----------|----------------------|
| 6/28/2012 | ADD GRAVE SITE NAMES |
| | |
| | |
| | |
| | |
| | |
| | |
| | |
| | |
| | |

SURVEY


ORIGINAL ISSUE DATE: 6/14/2012

2

SHEET #

Moreland Altobelli Associates, Inc.
Engineering • Planning • Landscape Architecture • Land Acquisition • Surveying

915 Interstate Ridge Drive Suite "F"
Gainesville, Georgia 30601
PHONE: (770) 532-4021 FAX: (770) 532-4023

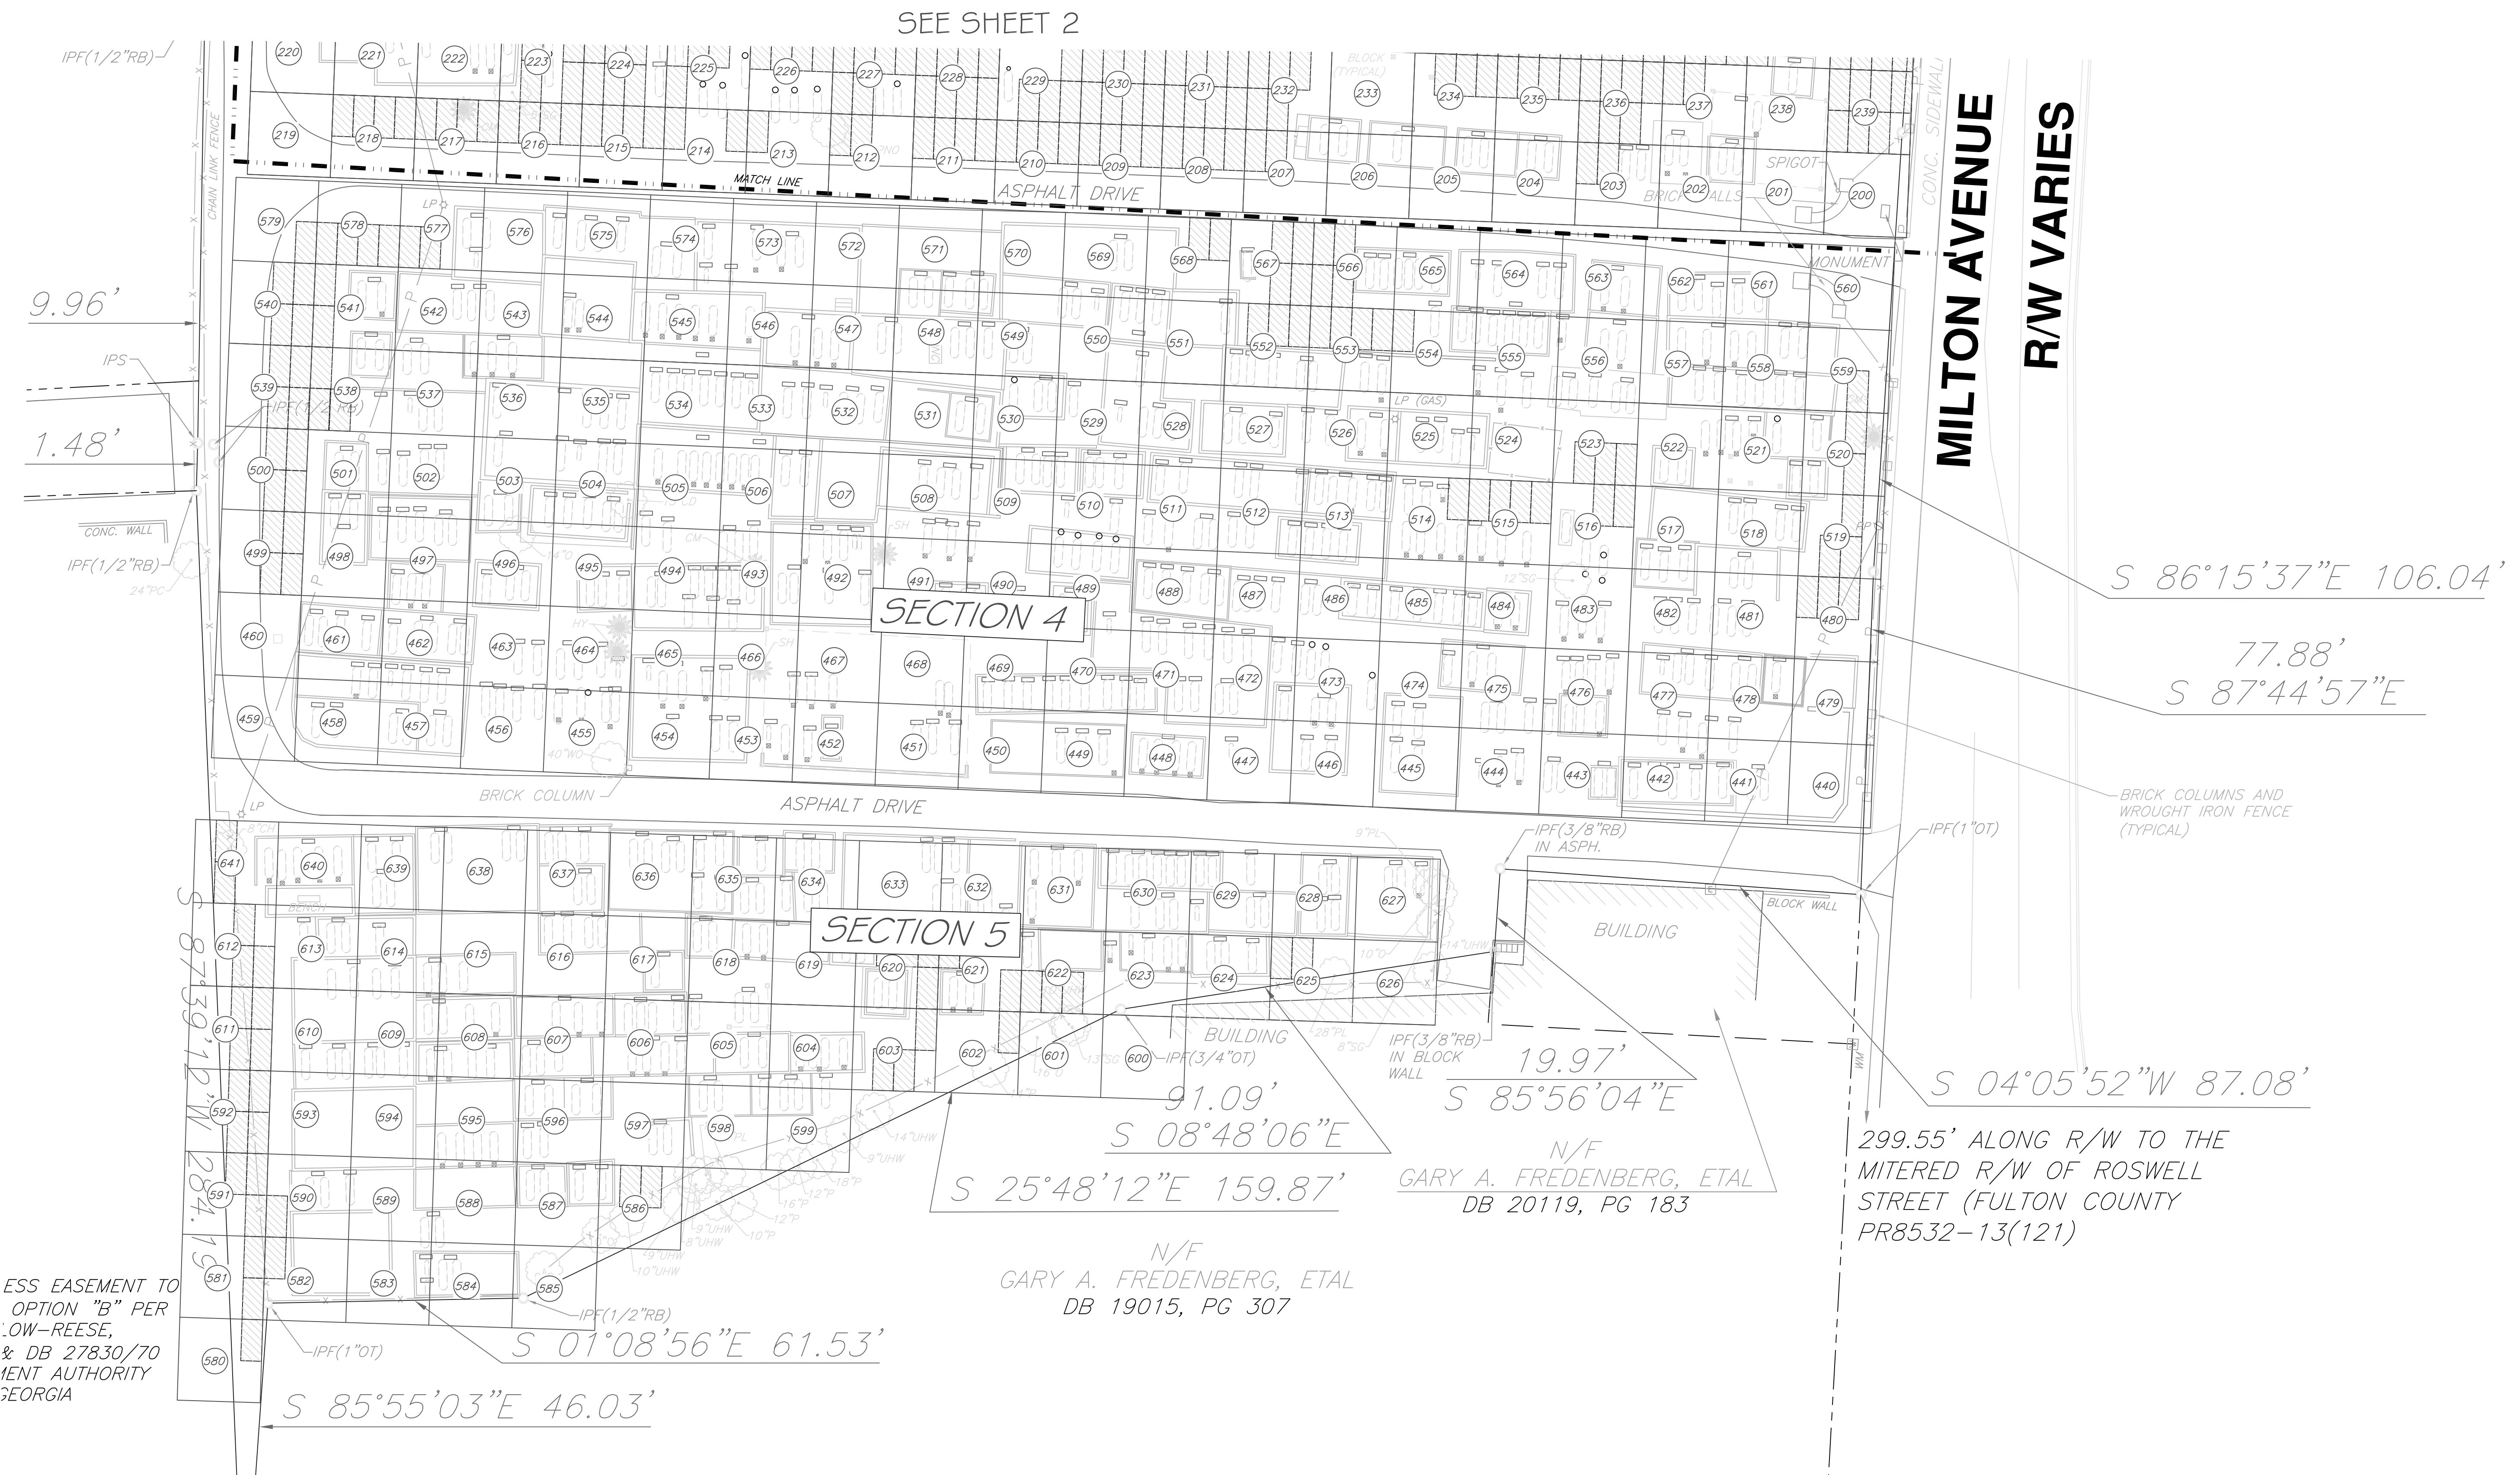

City of Alpharetta
Engineering/Public Works
Department

1790 Hembree Road
Alpharetta, Georgia 30009

Phone: 678-297-6200
Fax: 678-297-6201

REST HAVEN CEMETERY
LAND LOTS 1269 & 1270
2nd DISTRICT, 2nd SECTION
CITY OF ALPHARETTA
FULTON COUNTY, GEORGIA

| REVISIONS |
|---------------------------------|
| 6/28/2012: ADD GRAVE SITE NAMES |
| |
| |
| |
| |
| |
| |
| |
| |
| |

SURVEY

ORIGINAL ISSUE DATE: 6/14/2012

3




Moreland Altobelli Associates, Inc.
Engineering • Planning • Landscape Architecture • Land Acquisition • Surveying

915 Interstate Ridge Drive Suite "F"
Gainesville, Georgia 30501
PHONE: (770) 532-4021 FAX: (770) 532-4023

SHEET #

SEE SHEET 4 FOR CEMETERY LOTS - LOT
NUMBERS ARE FOR INFORMATIONAL _____
PURPOSES ONLY AND DO NOT CORRESPOND
WITH DEED OR PLAT LOT NUMBERS

N/F
LORRAINE LUFKIN
DB 45475 PG 365

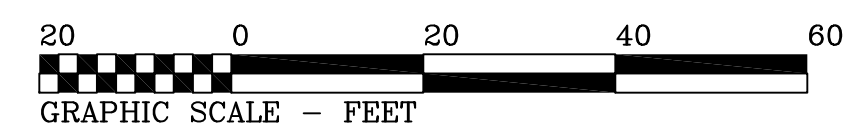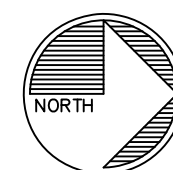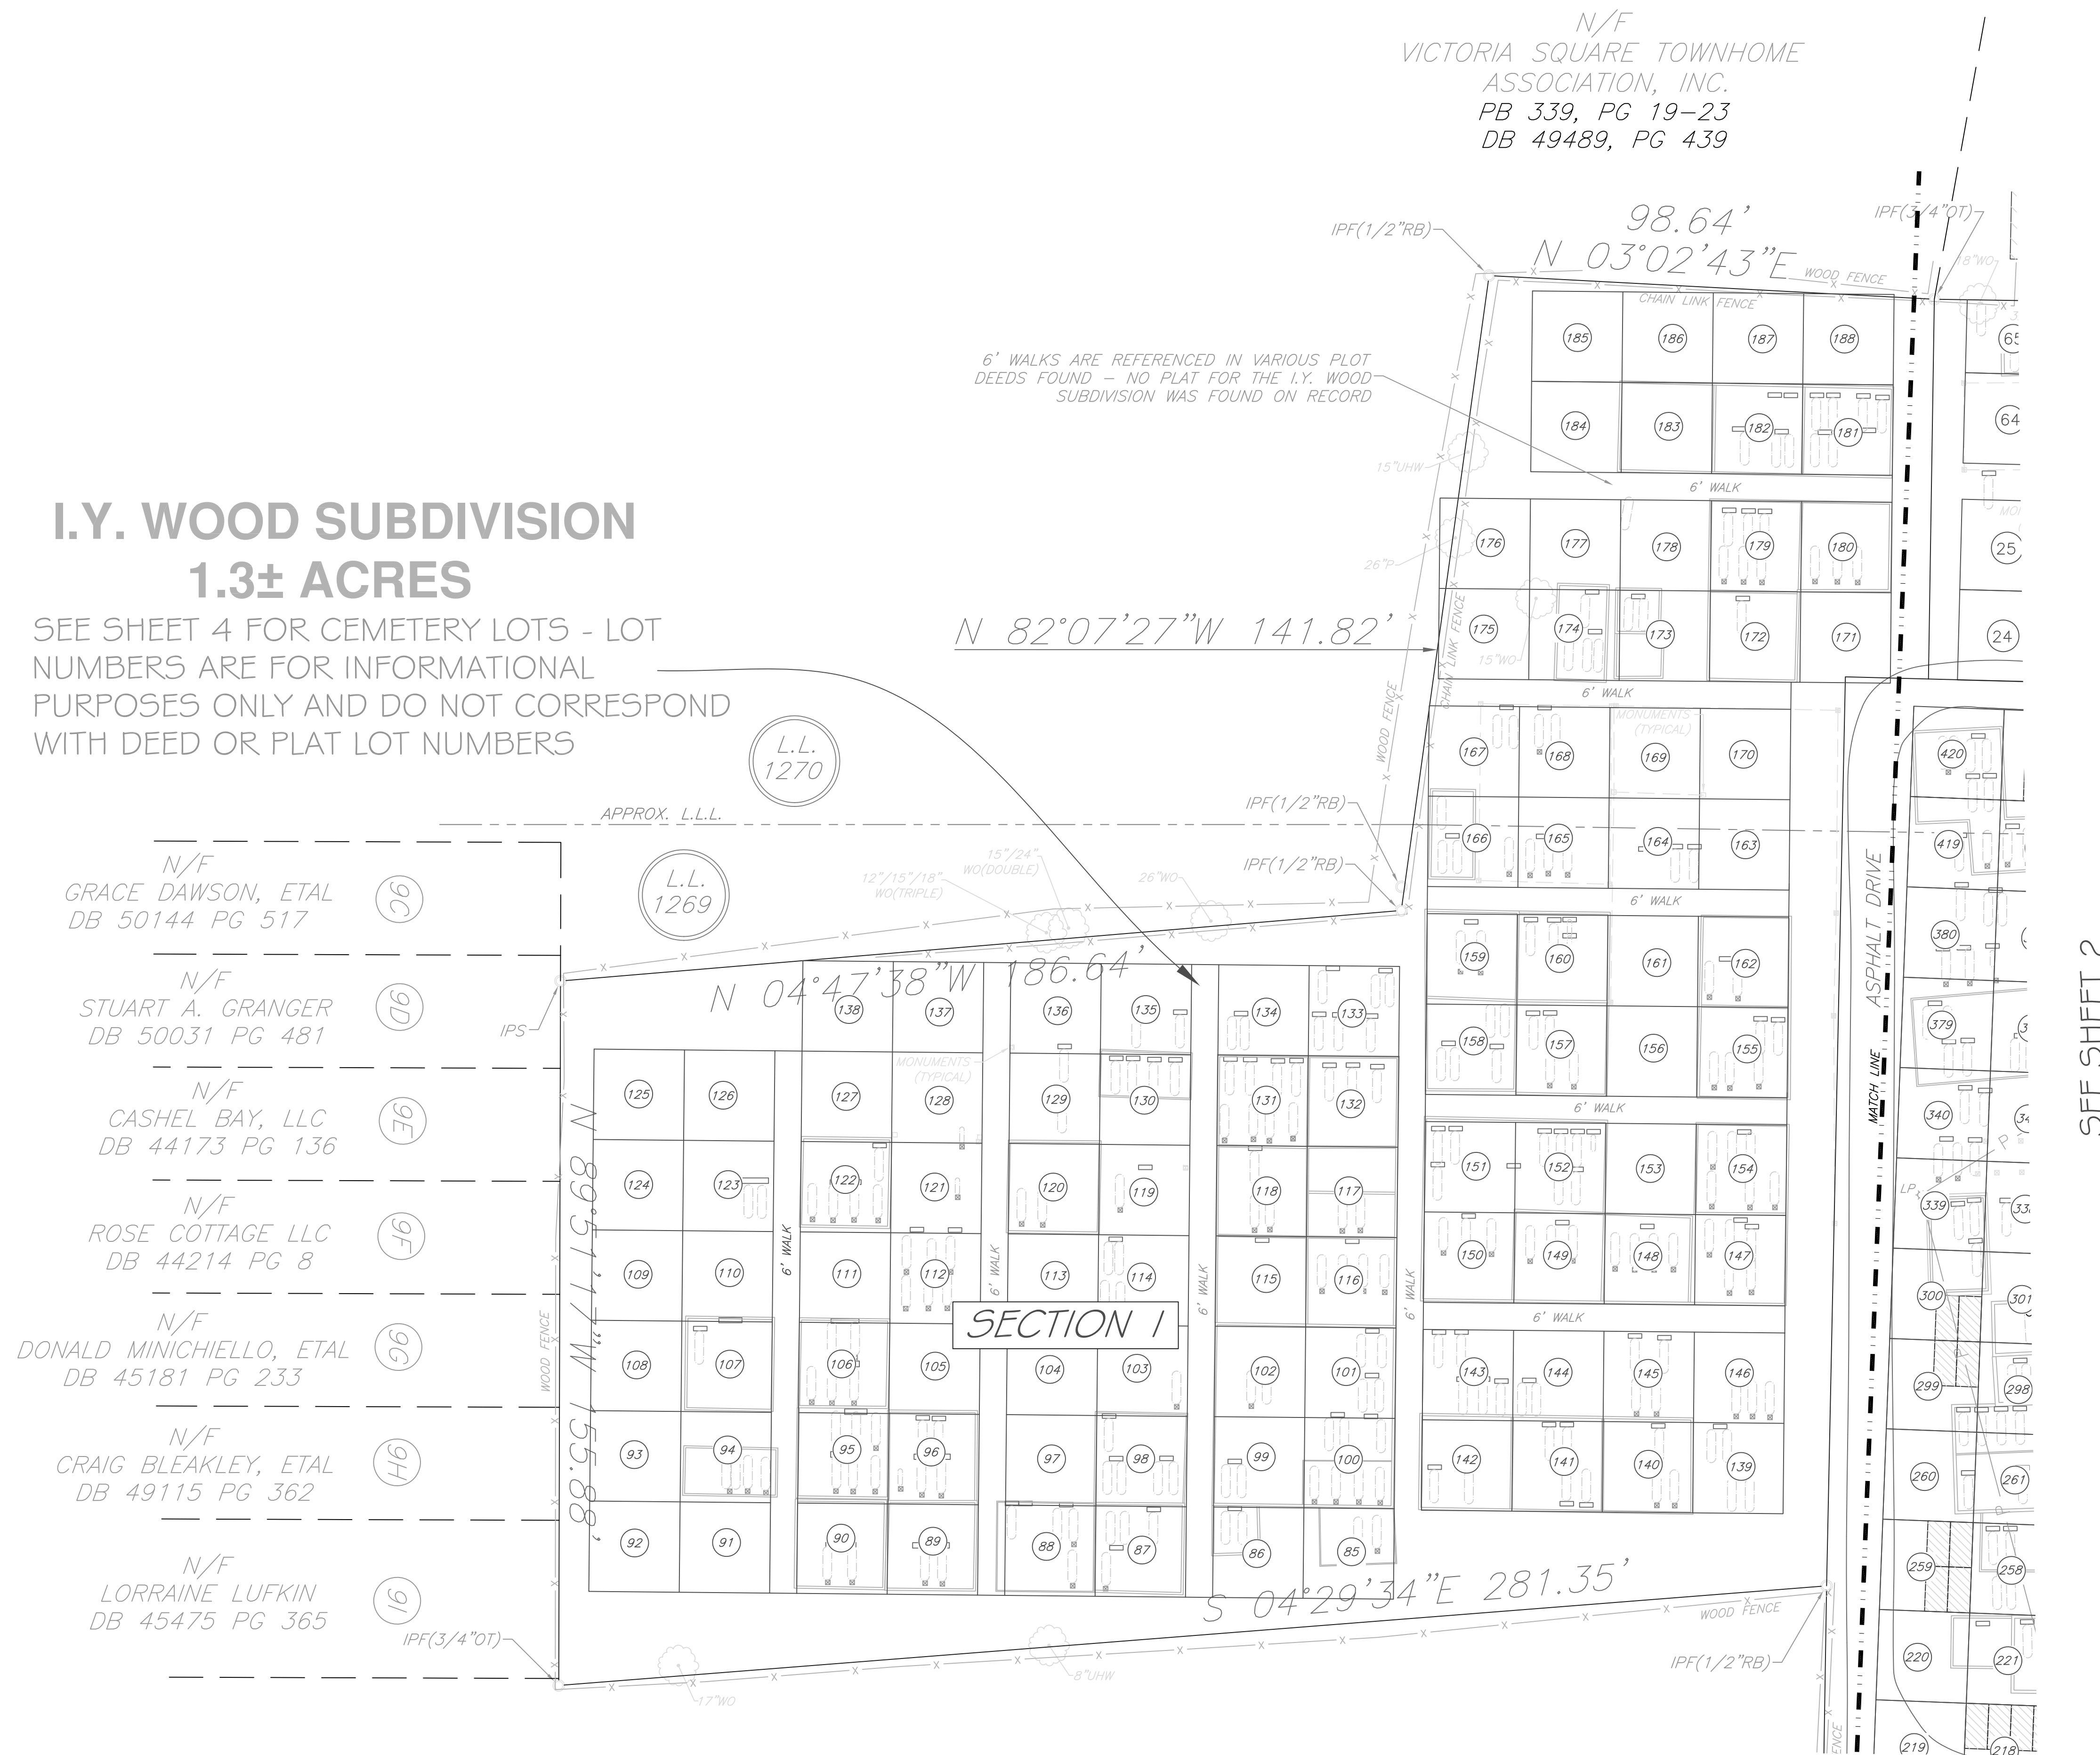

Moreland Altobelli Associates, Inc.
Engineering * Planning * Landscape Architecture * Land Acquisition * Surveying

 915 Interstate Ridge Drive Suite "F"
Gainesville, Georgia 30501
PHONE: (770) 532-4021 FAX: (770) 532-4023

Phone: 678-297-6200
Fax: 678-297-6201

REST HAVEN CEMETERY

LAND LOTS 1269 & 1270
2nd DISTRICT, 2nd SECTION
CITY OF ALPHARETTA
FULTON COUNTY, GEORGIA

REVISIONS

6/28/2012: ADD GRAVE SITE NAMES

SURVEY

ORIGINAL ISSUE DATE: 6/14/2012

4

[illegible]

NAMES:
Lot #'s
Abernathy, Kate Adams
554
Adams, Chessie M.
555
Adams, Emma C.
555
Adams, Gobel Sanford
554
Adams, John H.
555
Adams, Shockley C.
555
Alexander, Frankie F.
106
Alexander, J. Henry
106
Alexander, Myrtle C.
106
Allen, A. Wootson
79
Allen, Toy
225
Anderson, Audrey B.
613
Anderson, Elmer T.
613
Anderson, Glenn Oneal
614
Anderson, J.A.
140
Anderson, Joseph L.
638
Anderson, Maggie O.
638
Armistead, Ann
50
Asherbranner, A. Estie
42
Asherbranner, Lige T.
42
Astin, Mildred Virginia
488
Avery, Sybil Cleveland
26
Ayers, Ellsworth
604
Ayers, Emma E.
604
Ayers, Neva D.
604
Bagwell, Carl B.
558
Bagwell, Infant Son of J.H. & Jewel
511
Bagwell, Jeffie A.
558
Bagwell, Robert Lee
433
Bagwell, Totheo Docia
433
Bailey, Alice S.
548
Bailey, Annie B.
72
Bailey, Francis M.
547
Bailey, Horace H.
72
Bailey, Infant Son of J.W. & Lucy C.
488
Bailey, J. Henry
548
Bailey, J.D.
488
Bailey, James M.
549
Bailey, James W.
488
Bailey, Lillie Jewel
488
Bailey, Lizzi R.
548
Bailey, Louisa
293
Bailey, Lucy C.
487
Bailey, Mother of A.D., F.M. & J.W. Bailey
371
Ballew, Charles
569
Ballew, Ruby
569
Barn, Katie O.
23
Barnett, Clarence A.
629
Barnett, Claude N.
179
Barnett, Infant Daughter of W.W. & N.S.
510
Barnett, Infant Son of W.W. & N.S.
510
Barnett, Myrtie Inez
179

NAMES:
Lot #'s
Barnett, Willard N.
179
Barrett, Dewey C.
181
Barrett, Edwin Ray
181
Barrett, Howard T.
623
Barrett, Roth E. Turnner Hagood
623
Barrett, Sarah J.
181
Bearden, H. Hayden, Jr.
22
Bearden, Hubert H.
28
Bearden, Thelma
28
Beavers, Carrol M., Sr.
46
Beavers, Florence Wood
36
Beavers, John Rhynal
36
Bennett, James G.
87
Bennett, Lola W.
621
Bennett, Ray Carrol, Infant Son of Mr. & Mrs. L.T.
623
Bennett, W. Roy
621
Benson, Ethel
151
Benson, Ethel Minnie
152
Benson, Infant Daughter of Mr. & Mrs. Wyatt Benson
152
Benson, James Byron
152
Benson, Robert E.
152
Benson, Ruby W.
152
Benson, Shirley J.
63
Benson, William A.
151
Benson, William Forrest
151
Benson, Wyatt M.
152
Bird, Charles L.
130
Bird, James R.
130
Bird, Lamar Frank
558
Bird, Marvin R.
130
Bird, Paralee James
558
Bird, Thomas E.
130
Bolts, Lannie M.
27
Bowen, Adelle Hopkins
367
Bowen, Edna I.
476
Bowen, Hugh Dorsey
367
Bowen, Infant of Mr. & Mrs. N.S.
444
Bowen, Infant Rachel Georgia
444
Bowen, Joel L.
508
Bowen, John Felix
367
Bowen, Mary Malinda Arthur
367
Bowen, Mattie J.
444
Bowen, Minnie A.
509
Bowen, Rachel
475
Bowen, Robert Anderson Lee
367
Bowen, Sarah A.
508
Boyd, Kaitlyn Ann
49
Brackett, Elizabeth
556
Brackett, J.A.
556
Brackett, James B.
556
Bradwell, Baby
390
Bradwell, Flossie
389

NAMES:
Lot #'s
Bradwell, Infant
389
Bradwell, Lola
389
Bradwell, Matta Coleman
390
Bradwell, W.T.
390
Brady, Benjamin F.
146
Brady, Loyll B.
202
Brady, Melba Webb
202
Brady, Ollie M.
146
Brady, Ruth Hood
146
Brannon, Fannie I.
80
Brannon, Glynn H.
77
Brannon, Infant Son of Glynn & Ruth
77
Brannon, James F.
80
Brannon, Ruth A.
77
Brewton, Bennie David, Jr.
85
Brewton, Bennie David, Sr.
85
Brian, Ransal R., Jr.
339
Broadwell, Eli
418
Broadwell, Eunie O.
419
Broadwell, Fannie Belle
173
Broadwell, Myrtle E. Gravitt
418
Broadwell, N.H.
520
Broadwell, R.M.
521
Broadwell, Thad Pickett
173
Brock, Frankie L. Frak
50
Brooke, George Carter
453
Brooke, J.P.
465
Brooke, Kiser
465
Brooke, Maude H.
465
Brooke, Maude Myrtle
454
Brooke, Mildred Packard
453
Brooke, Tulle Jeff
466
Brooks, Charles S.
86
Brooks, Vilarlee
86
Brown, Eliza Strickland
295
Brown, Elizabeth T.
421
Brown, James Cicero
421
Brown, Lovic Percie
422
Brown, Sally E.
346
Brunson, Ralph Loeb
9
Brunson, Willie Belle
9
Bryant, Alma B.
588
Bryant, Fletcher A.
589
Brzeshire, Rosemarie Diperi
62
Burdette, Nallie M.
571
Burdette, Robert C.
571
Burge, Cecil W.
143
Burge, Cora W.
143
Burge, Dixie V.
494
Burge, E. E.
19
Burge, Evie Ledbetter
370
Burge, Frank
371

NAMES:
Lot #'s
Burge, George
371
Burge, Guy J.
494
Burge, John
370
Burge, Minnie Webb
370
Burge, Steven A.
493
Burge, William F.
371
Burge, Willie
370
Burger, Helen Rainwater
379
Burnett, A.J.
260
Burnett, Annie
522
Burnett, C.B.
522
Burnett, Deavy
365
Burnett, Evelyn R.
363
Burnett, Herbert Leo
258
Burnett, Infant of Mr. & Mrs. H.B. Burnett
364
Burnett, James I.
365
Burnett, Marvin D.
363
Burnett, Ruby P.
368
Burnett, Thomas J.
368
Burnett, Velma C.
365
Burnett, Wynell
258
Burnette, Nina C.
629
Burnette, Oscar Bill
629
Burton, Martha Clark
484
Burton, Mary Ella
512
Busch, Harold
574
Cable, Jennifer Lyn
181
Cable, Jeremiah Daniel
181
Cable, Thelma Barrett—Cable
181
Camp Grady W.
29
Camp, Agnes
382
Camp, Emma J.
29
Camp, Georgia
381
Camp, Horace
381
Camp, Ida
382
Camp, Perie
382
Camp, Tarply
382
Cantril, Ernest E., Jr. II
352
Canup, Chessey C.
330
Castleberry, Billy
542
Castleberry, Bonnie Louise
366
Castleberry, Clarence
618
Castleberry, Clifford E.
606
Castleberry, Dora Ann
503
Castleberry, Emory
497
Castleberry, Emory Howard
497
Castleberry, Evalou
354
Castleberry, Fannie Blalock
606
Castleberry, Fay L.
541
Castleberry, Harry Lamar
55
Castleberry, Henderson
541
Castleberry, Herman D.
606

NAMES:
Lot #'s
Castleberry, Jack T.
502
Castleberry, James E.
537
Castleberry, John K.
502
Castleberry, Joseph Edward
366
Castleberry, Josephine
501
Castleberry, Judy
543
Castleberry, Katherine
543
Castleberry, Louie J.
366
Castleberry, Macon
606
Castleberry, Martha Frances
502
Castleberry, Nattie C.
502
Castleberry, Robert E.
55
Castleberry, Rosia L.
537
Castleberry, Rossie S.
497
Castleberry, Roy E.
541
Castleberry, Ruth
541
Castleberry, Sarah C.
366
Castleberry, William Albert
503
Cates, Hattie P.
618
Cates, Hubert B.
618
Chandler, Pudine
249
Chatham, Margaret H.
83
Chatham, Virgil
83
Chester, Bethel J.
607
Chester, Cecil Cenile
404
Chester, Dorris Webster
640
Chester, Fannie Lee
640
Chester, Floyd S.
640
Chester, Fred Morris
607
Chester, Herbert
405
Chester, Infant Son
640
Chester, Joseph
404
Chester, Mary Garcia
404
Chester, Maude Pendley
405
Chester, Nancy
404
Chester, Pauline S.
607
Chester, Thomas Cenile
436
Chester, Vada Marie
405
Chester, William
405
Childers, Master Zachary
79
Christian, Minnie
157
Christian, Pearl
157
Christopher, Pat W.
298
Christopher, V.J.
261
Clanton, Ernest E.
139
Clanton, Louise D.
139
Clark, Mary
484
Coalson, Clyde L.
147

NAMES:
Lot #'s
Coalson, Emmitt W.
147
Coalson, John L.
147
Coalson, Mary Bell
147
Coalson, Melvin B., Sr.
147
Cobb, Alice
402
Cobb, Boby Joe
402
Cobb, Carl Bud
403
Cobb, Chloe
614
Cobb, Dersie E.
403
Cobb, Harold Eugene
402
Cobb, Hoke
403
Cobb, Lucile
403
Cobb, Melvin
614
Cogburn, Eva
547
Cogburn, G.T.
546
Cogburn, George W.
38
Cogburn, Josie
38
Cogburn, Lou Rainwater
547
Collins, Alta Howell
471
Collins, Edna T.
27
Collins, Nathaniel
490
Collins, Willie Mae
490
Connell, Mary F.
417
Cooper, Charles M.
469
Cooper, Chloe E.
400
Cooper, Esther
640
Cooper, James W.
400
Cooper, John B.
400
Cooper, Mamie
470
Cooper, Will L.
469
Cowart, Belle F.
577
Cowart, Ernest L.
577
Cowart, Infant Son of Mr. & Mrs. E.L.
577
Cox, Ebbert D.
502
Cox, Edwin Allen
410
Cox, Emily Wade
410
Cox, Hassie Lucile
60
Cox, M.D.
60
Cox, Maude S.
502
Craghead, Bessie Jackson
432
Craghead, Robert Arthur
431
Crawford, Berner J.
158
Crawford, John C.
158
Crisler, Ada May Stewart
32
Crisler, Agnes Lucile
390
Crisler, Amanda
389
Crisler, John R.
389
Crisler, Joseph C.
427

Moreland Altobelli Associates, Inc.

Engineering * Planning * Landscape Architecture * Land Acquisition * Surveying

MA

915 Interstate Ridge Drive Suite "F"

Gainesville, Georgia 30501

PHONE:(770)532-4021 FAX:(770)532-4023

City of Alpharetta
Engineering/Public Works
Department

1790 Hembree Road
Alpharetta, Georgia 30009

Phone: 678-297-6200
Fax: 678-297-6201

REST HAVEN CEMETERY

LAND LOTS 1269 & 1270
2st DISTRICT, 2nd SECTION
CITY OF ALPHARETTA
FULTON COUNTY, GEORGIA

REVISIONS

| 6/28/2012: ADD GRAVE SITE NAMES |
|---------------------------------|
| |
| |
| |
| |
| |
| |
| |
| |
| |
| |

SURVEY

ORIGINAL ISSUE DATE: 6/14/2012

5

SHEET #

NAMES:
Lot #'s
Crisler, Joseph J.
389
Crisler, Little Plassie
389
Crisler, Lu G.
389
Crisler, Lucy Viola
390
Crisler, Maude
536
Crisler, Paul
427
Crisler, T.J.
389
Crisler, Thomas Nelson
32
Crisler, W.S.
389
Crymes, J.R.
634
Crymes, Lizzie
634
Davidson, Louis S.
477
Davis, Beverly Ruth
407
Davis, Elijah Edwin
408
Day, Foster N.
428
Day, J. Wm.
428
Day, Lina E.
428
Dempsey, George Thomas
298
Dempsey, Jewell
563
Dempsey, Luna Treadwell
298
Dempsey, Mozelle T.
202
Dempsey, Rev. J.J.
391
Dempsey, Robert Calvin
298
Dempsey, Robert Grady
202
Dempsey, Roy
563
Demsey, May M.
391
Dennis, Pauline E.
562
Dennis, Pauline H.
561
Devore, Anna L.
429
Devore, B. Rhett
545
Devore, Catherine Scott
545
Devore, Colonel M.
545
Devore, Ellie Haygood
429
Devore, Harriet M.
545
Devore, Silver Waters
545
Devore, Walter Middleton
429
Devore, Warren
429
Dewitt
112
Didly, Marie, Infant
564
Dildy, Chas. Loyd
388
Dildy, Frances
476
Dildy, George Lemuel
388
Dildy, J.S. (Sim)
564
Dildy, Joe
564
Dildy, L.W.
388
Dildy, M.S.
388
Dildy, Martha H.
388
Dildy, Martha Lou
387
Dildy, Nancy G.
564
Dinsmore, Horace L.
140
Dinsmore, Imogene T.
180
Dinsmore, Louise A.
140

NAMES:
Lot #'s
Dinsmore, Martha Nell
180
Dinsmore, Theodore R.
180
Dinsmore, Willis Jackie, Jr.
257
Dodd, Amy Tucker
544
Dodd, Carlos
634
Dodd, Hattie
483
Dodd, Ira Homer
544
Dodd, James M.
483
Dodd, John D.
613
Dodd, Leon A.
635
Dodd, Sally
483
Dodd, Serena N.
40
Dodd, Titus C.
40
Dodd, Viola Odessa
635
Dodds, Alice Noel
530
Dodds, Melvin W.
531
Dodgen, Alma
514
Dodgen, C.M.
514
Dodgen, J.A.
514
Dodgen, J.G.
515
Dodgen, Mrs. J.A.
514
Dodgen, S.C.
515
Dodgen, W.F.
515
Dortch, Infant Son of George & Frances
564
Driskell, Ruth Olivia
95
Dunas, Marie H.
396
Duncan, Edwin T.
49
Duncan, N. Marie Spivey
48
Duncan, Robert Oren, Jr.
48
Dunford, Sierra Ashley
37
Dunn, Mattie
391
Eison, Carrye E.
159
Eison, Vester E.
159
Erwin, Bertha
409
Estes, Ethel Nix
637
Estes, Mabel Maxine
637
Estes, Smith Harra
637
Etris, Bill A.
632
Etris, Infant Wm. Terry
632
Etris, Rebecca A.
632
Evans, Mary E.
609
Evans, Pearl W.
609
Evans, Robert Grier
609
Fargnoli, Anthony Milton
44
Fell, Mary Manning
336
Ferguson, Maria Anastagia
327
Field, Larry Wendell
583
Findley, Mary Frances, Infant Daughter of Mr. & Mrs O.R.
524
Findley, Sarah Ann
555
Finger, Len E.
101
Floid, May Teasley
461
Flowers, Mary Carolyn
80

NAMES:
Lot #'s
Flowers, Truman Cleo
80
Floyd, Coy L.
95
Floyd, Donald
487
Floyd, Evelyn Goswick
487
Floyd, Oscar P.
95
Flynn, Tom Ed.
206
Foster, Betty Louise
55
Foster, Charles William
31
Fouts, Stanley T.
98
Fowler, Bess Hash
428
Fowler, Doris C.
428
Fowler, Pearl Rucker
428
Francis, Annie C.
1
Francis, Isaac T.
575
Francis, Mary A.
575
Francis, Mattie O.
575
Francis, Ollie B.
2
Francis, W.A.
576
Freiermuht, Carl P.
68
Gaines, Patricia S.
112
Gardner, Dora I.
587
Gardner, Elua Jane
343
Gardner, Emeline Dodd
343
Gardner, Emma Carolyn
343
Gardner, Howard A.
377
Gardner, John Sherman
587
Gardner, Lautrell
586
Gardner, Lillie Lamar
376
Gardner, Mattie Lee
342
Gardner, Nancy Elizabeth
342
Gardner, Sherman L.
587
Gardner, William John
343
Gardner, Willie Janet
343
Garrison, Laura L.
346
Garrison, Nancy N.
373
Garrison, Russell D.
377
Garrison, Susan K. Camp
377
Garrison, Vitie A.
372
Garrison, William A.
347
Gayton, Hazel A.
641
Germann, Paul R.
149
Gilbert, Billy Joe
73
Gilbert, James W.
80
Gilbert, Jason Bryan
129
Gilbert, Jason Mitchel
129
Gilbert, Margie Louise
73
Gilbert, Ollie M.
80
Gilstrap, Benjamin D.
556
Gilstrap, Dr. John Carl
449
Gilstrap, Elijah
420
Gilstrap, Mary Ann
556
Gilstrap, Mary B.
449

NAMES:
Lot #'s
Gilstrap, Nancy Emily
420
Glass, Maude Mayfield
347
Glover, Miss F.E.
386
Gober, Minnie
224
Goswick, Delsie D.
148
Goswick, Fred E.
517
Goswick, John
517
Goswick, Louise A.
148
Goswick, Margaret
517
Goswick, Robert Hugh
148
Goswick, Walter J.
148
Green, B. Gartrell
149
Green, Bessie
565
Green, Claude T.
565
Green, Erwin
565
Green, J.G.
565
Green, Naomi F.
149
Grimes, Cansada W.
99
Grimes, Harvey L.
99
Grizzle, Siddele Cox
89
Grizzle, Truman Doyle
89
Guest, Mary C.
399
Gunter, Cain
613
Gunter, Gladys Eyvona
614
Gunter, Sgt. Herman
613
Gunter, William Howard
614
Hagood, Charles B.
573
Hagood, Donie Massey
573
Hagood, E.B.
372
Hagood, Emma C.
257
Hagood, Herbert C., Jr.
623
Hagood, Herbert S., Sr.
623
Hagood, James L.
257
Hagood, Jamie
257
Hagood, Little Johnny
340
Hagood, Oliver Wendell
340
Hagood, Rennie T.
340
Hagood, S.M.
372
Hall, Frank Felton
82
Hall, Mary Helen
335
Hall, Robert Lee, Jr.
335
Hamilton, Etta
566
Hamilton, Floyd
566
Hansard, Abe
255
Hansard, Eliza Jane
485
Hansard, George W.
485
Hansard, Jean Shelton—Hansard
160
Hansard, Lena B.
256
Hansard, Lula
255
Hansard, Missouri M.
484
Hansard, Roy
486
Hansard, Victor B.
160

NAMES:
Lot #'s
Hanson, E. Geneva
396
Hanson, H. Emerson
396
Hanson, Howard M.
395
Harbin, Effie
95
Hardaman, Alice Marie
103
Harding, Orville Leroy
25
Harmon, David H.
332
Harmon, David Teasley, Sr.
333
Harmon, Fannie Teasley
332
Hartig, Charles
11
Hatfield, Unknown
238
Hayes, Vanna
485
Hays, Genia
486
Hays, Marsena S.
485
Heeth, Mary R.
38
Heeth, Nathaniel S.
38
Henderson, Joseph Wallace
11
Henderson, June Coleman
12
Henderson, Regina Carol
11
Hendrix, Bobby Ray
71
Hicks, Beatrice
311
Hicks, Charles M.
311
Hicks, George M.
311
Hill, Bill Lee
62
Holbrook, Byron Edward
501
Holbrook, Clara C.
501
Holbrook, Effie E.
206
Holbrook, Egbert Basil
14
Holbrook, Elizabeth Euralee
501
Holbrook, Infant Son of Mr. & Mrs. Egbert B.
496
Holbrook, Judson S.
496
Holbrook, Leon
207
Holbrook, Susie J.
496
Holbrook, William E.
501
Holbrook, William Joseph
119
Holbrook, Winnie Inez
14
Holden, Annie M.
605
Holden, Wm. Dan
605
Hood, J.H.
518
Hood, Mrs. L.E.
518
Hook, George O.
451
Hook, Griffis Oliver
451
Hook, Nora E.
451
Hosch—Holmes, Belle Z.
254
House, C.F.
391
House, Cassie C.
390
House, Evelyn Mayfield
347
Howell, Dr. A.M.
470
Howell, Mother
470
Huddleston, Adline
555
Huddleston, J.W.
567
Huddleston, Mary Haygood
555

NAMES:
Lot #'s
Hutson, Delmar
267
Ivey, William Frederick
107
Jackson, Barbara Lou
549
Jackson, Betty Sue
549
Jackson, Carrie L.
530
Jackson, Henry G.
590
Jackson, Hiram S.
530
Jackson, Neal
590
Jackson, Sarah M.
590
James, Alexander Morris
472
James, Alfred Cleveland
557
James, Annie Lee
488
James, Bessie Mae
558
James, Eugenia Mary
472
James, Gennie Hattie
488
James, Ivory Ellis
487
James, Jesse
487
James, Lily Ruth
558
James, Little Jack Carlton Eugene
471
James, Lucy B.
521
James, Nettie C.
557
James, Rubben Bud
521
James, S.J.
520
James, Wesley
488
Jenkins, Carl
46
Jenkins, Carl G.
627
Jenkins, Carl Green, Jr.
627
Jenkins, Cleo B.
627
Jenkins, E.
297
Jenkins, E.D.
261
Jenkins, Eugene T., Sr.
122
Jenkins, Fred H.
122
Jenkins, H.
296
Jenkins, Helen M.
20
Jenkins, J.T., Jr.
262
Jenkins, J.T., Sr.
263
Jenkins, Jessie E.
297
Jenkins, L.B.
262
Jenkins, L.E.
262
Jenkins, Mamie P.
122
Jenkins, Mary Belle
122
Jenkins, Mary J.
297
Jenkins, N. Carter
298
Jenkins, Nina T. Jenkins—Capps
46
Jenkins, R.E.
297
Jenkins, Richard A.
20
Jenkins, S.J.
262
Johnson, Albert E.
144

MA

Moreland Altobelli Associates, Inc.

Engineering • Planning • Landscape Architecture • Land Acquisition • Surveying

915 Interstate Ridge Drive Suite "F"

Gainesville, Georgia 30501

PHONE:(770)532-4021 FAX:(770)532-4023

City of Alpharetta
Engineering/Public Works
Department

1790 Hembree Road
Alpharetta, Georgia 30009

Phone: 678-297-6200
Fax: 678-297-6201

REST HAVEN CEMETERY

LAND LOTS 1269 & 1270
2st DISTRICT, 2nd SECTION
CITY OF ALPHARETTA
FULTON COUNTY, GEORGIA

REVISIONS

| 6/28/2012: ADD GRAVE SITE NAMES |
|---------------------------------|
| |
| |
| |
| |
| |
| |
| |
| |
| |
| |

SURVEY

ORIGINAL ISSUE DATE: 6/14/2012

6

SHEET #

NAMES:
 Lot #/s
 Ogletree, Edwin Horace
 15
 Ogletree, Frances McCollum
 15
 Oliver, Annie Burton
 513
 Oliver, Annie Chesteen
 513
 Oliver, Archie B.
 514
 Oliver, Bertie Jean
 513
 Oliver, Bruce
 514
 Oliver, Carl Grady
 514
 Oliver, John Abner
 513
 Oliver, Minnie Belle
 513
 Oliver, Minnie Sue Shirley
 608
 Oliver, Robert Earl
 609
 Oliver, Stephen H., Jr.
 71
 Oliver, William C.
 511
 Ownbey, Steve T.
 330
 Paris, Carrie S.
 476
 Paris, Charles N.
 476
 Paris, Lere Shirley
 51
 Parker, Addieline
 350
 Parker, James L.
 350
 Parker, Jennie May
 349
 Parker, Jimmie Ann
 350
 Parker, Marion J.
 351
 Parker, Mary A.
 351
 Perry, G.
 510
 Perry, Lula M.
 510
 Phillips, Adena R.
 165
 Phillips, Catherine Waters
 165
 Phillips, Dr. Walter W.
 166
 Phillips, Ramon Edward
 165
 Pinyan, Marion
 607
 Pinyan, Sam D.
 607
 Pinyan, Texan
 607
 Pittman, Unknown
 58
 Potts, Gail L.
 56
 Potts, J.R.
 596
 Potts, M. Carolyn
 596
 Powell, Actapia H.
 573
 Powell, Atward H., Sr.
 12
 Powell, Berma Wallace
 11
 Powell, Evadoris
 435
 Powell, Infant Son of Mr. & Mrs. A.H.
 573
 Powell, Jonnie
 435
 Powell, W.H.
 435
 Powell, Wm. H., Jr.
 435
 Pucket, D.G.
 142
 Pugh, Mary Helen Castleberry
 62
 Rainwater, Charles E.
 205

City of Alpharetta
Engineering/Public Works
Department

1790 Hembree Road
Alpharetta, Georgia 30009

Phone: 678-297-6200
Fax: 678-297-6201

REST HAVEN CEMETERY

LAND LOTS 1269 & 1270
2nd DISTRICT, 2nd SECTION
CITY OF ALPHARETTA
FULTON COUNTY, GEORGIA

REVISIONS

6/28/2012: ADD GRAVE SITE NAMES

[illegible]

SURVEY

ORIGINAL ISSUE DATE: 6/14/2012

7

SHEET # SHEET TITLE



NAMES:
Lot #'s
Rainwater, Claude
378
Rainwater, Effie
378
Rainwater, Essie Mae
504
Rainwater, Georgia A.
504
Rainwater, Jackson M.
378
Rainwater, James W.
504
Rainwater, James W.
508
Rainwater, Jimmy
143
Rainwater, Joseph E.
378
Rainwater, Laura Dodd
508
Rainwater, Lonnie D.
205
Rainwater, Mary L.
378
Rainwater, Nannie Belle
509
Rainwater, Sarah E.
378
Rainwater, William Marvin
504
Ramsey, Charlie W.
446
Ramsey, Frances P.
473
Ramsey, Frank M.
473
Ramsey, Marion
446
Ramsey, May J.
380
Randall, Fredrick T.
133
Randall, James Simpson
133
Randall, John Beauvais
133
Rayner, Glen E.
223
Rayner, Glenn Richard
222
Rayner, Kate Roe
222
Rayner, Noah
222
Rayner, Paul L.
118
Rayner, Raphael Ray
118
Rayner, Robert Perry
221
Rayner, Ruth Long
118
Reagan, Cleva Lucrecha
596
Reagan, Robert Clyton
596
Rhodes, Isla Dodd
38
Rhodes, William
38
Richards, Alice W.
53
Richards, Clyde C.
53
Richardson, Jamie
57
Richardson, Jean
57
Ricker, Von Teasley
474
Ricks, Jack
443
Ricks, Lynne
443
Roach, Dorothy E.
610
Roach, Frank A.
610
Roberts, Ethel S.
7
Roberts, F. L.
39
Roberts, John D.
7
Robertson, Edward A.
380
Robertson, Lola K.
381
Roe, Albert E.
134
Roe, Flossie Roper
257
Roe, Jeppie G.
134

NAMES:
Lot #'s
Roe, Julius Kurt
257
Roe, Norma Jean
257
Rogers, Henry Grady
407
Rogers, Katheryn Ann Clanton
139
Rogers, Mary Carrie
407
Rogers, Nellie Lora
407
Rogers, Ton
139
Rom, Dolores M.
622
Roper, David E.
329
Roper, Isabelle C.
329
Roub, Kayla Nicole
16
Row, Lewsi H.
101
Row, Lillian W.
101
Rucker, Betty
427
Rucker, Carl C.
552
Rucker, Cleva
552
Rucker, Florence Teasley
475
Rucker, George D.
475
Rucker, J.C.
552
Rucker, Mary E.
381
Rucker, R.J.
472
Rucker, Ruby L.
553
Rucker, Simon Newton
427
Rudasill, D. B. (Don)
116
Rudasill, Joe Dorres
116
Rudasill, Katharine Smith
116
Rudasill, W.L.
116
Russell, Millie
350
Sanders, John Alfard
366
Scgroggins, Cleo
65
Scgroggins, George
65
Seal, M.J.
416
Seal, Sarah
416
Seamans, Jacqueline D.
431
Seamans, James O.
431
Self, Nan
87
Sewell, Clifford G.
88
Sexton, Cleo E.
604
Shaw, Bertie Infant of Mr. & Mrs. J.R.
477
Shaw, C. Warren
443
Shaw, Florence R. Thomas
478
Shaw, John R.
477
Shaw, John Robert, Jr.
478
Shaw, Mary Dildy
443
Shaw, Nettie O.
477
Shaw, W.I. Budd
478
Sheffield, Margaret W.
100
Sheffield, Thomas Steven
100
Shelton, Felix J.
160
Shelton, Lessie L.
160
Shirley, Benjamin F.
416
Shirley, Beula Kay
337

NAMES:
Lot #'s
Shirley, Carlos V.
167
Shirley, Charley F.
336
Shirley, Eugenia
337
Shirley, Jannie Castleberry
366
Shirley, Jennie Webb
518
Shirley, Lucille P.
167
Shirley, Obediah Calhoun
337
Shirley, Olla Webb
415
Shirley, Susan Jane
336
Shirley, V.N.
518
Shortley, Henry Bud
132
Shortley, Margie
132
Shortley, Marie Gueguin
132
Sims, Amanda L.
630
Sims, Baby Sims
629
Sims, Jr Jody
630
Sims, Mary Jo
630
Skelton, Aviana F.
375
Skelton, C.
344
Skelton, Dr. O.P.
344
Skelton, Elizabeth
344
Skelton, George A.
374
Skelton, James T.
375
Skelton, Oliver D.
375
Sloan, May Lou
502
Sloan, R.L.
501
Smith, A.W. Pack
445
Smith, Baby Girl
489
Smith, Edna M.
571
Smith, Emerson
631
Smith, Ernest L.
299
Smith, Gladys G.
449
Smith, J. Clifford
571
Smith, James M.
474
Smith, Maggie Wade
445
Smith, Maggie Williams
631
Smith, Margie N.
571
Smith, Myrtle R.
312
Smith, Nallie Hook
506
Sutton, Philip Ermon
631
Sutton, Philip L.
631
Sutton, Reuben E.
158
Smith, Sham T.
506
Smith, Tea Young
474
Smith, Winston A.
312
Smith, WM Travis
158
Smith, Zollie B.
158
Snelson, Linda Holbrook
14
Snelson, Ronald John
14
Sosebee, Jack T.
49
Spence, Ada Eison
388
Spence, Baby Stacey
121

NAMES:
Lot #'s
Spence, Baby Tracey
121
Spence, Bascomb B.
112
Spence, Cecil Franklin
112
Spence, Cleo L.
112
Spence, F. Elizabeth
405
Spence, J. Wesley
405
Spence, Joseph F.
405
Spence, Mary A.
112
Spence, W.H.
387
Spence, Waldo A.
405
Spillane, Edward M.
88
Stamey, Billy F.
61
Stamey, Bonnie M.
61
Stamey, James L.
61
Stephans, Luna L.
90
Stephans, Robert V.
90
Stephens, Claude
8
Stephens, Elzora D.
8
Stephens, Fannie P.
168
Stephens, Ray C.
168
Stephens, Ruby S.
8
Strickland, David M.
605
Strickland, Florence A.
574
Strickland, Hoke A.
395
Strickland, Joyce Cleo
145
Strickland, Mai A.
574
Strickland, Minnie C.
395
Strickland, Ollie L.
605
Strickland, Virgil M.
145
Strozier, Henry Milton, Jr.
462
Strozier, Joe L.
462
Strozier, Lillian H.
462
Strozier, Ola Teasley
462
Strozier, Rev. Henry M.
84
Strozier, William A., Jr.
461
Strozier, William A., Sr.
461
Strozier, Winnie H.
461
Sutton, Addie
624
Sutton, Arthur C.
629
Sutton, Beverly Ann
630
Sutton, Frank
624
Sutton, Harold Royce
630
Sutton, Joe Douglas
630
Sutton, John
624
Sutton, Kermit K.
630
Sutton, Michael Timothy
630
Sutton, Ollie May
629
Sutton, Ruth O.
630
Swafforde, Elena
456
Swilling, Infant of Mr. & Mrs. J.W.
447
Swilling, Jeff D.
420
Swilling, Ruth G.
420

NAMES:
Lot #'s
Tate, Horace E.
29
Tatum, Annie May
133
Tatum, Hattie Belle
133
Tatum, James A.
637
Tatum, John B.
133
Tatum, Zella Mae
637
Teasley, A.G.
373
Teasley, Alfred H.
373
Teasley, Beatrice R.
334
Teasley, Dodge
333
Teasley, Isham Oliver
343
Teasley, Jim
268
Teasley, John Isham
343
Teasley, Laura E.
373
Teasley, Lou Skelton
344
Teasley, Nanie H.
333
Teasley, Ona
372
Teasley, Sarah A.
373
Teasley, Sham O.
376
Tempmon, Unknown
58
Tempmon, Unknown
70
Tempmon, Unknown
71
Terrell, Frances W.
101
Terry, Nona R.
379
Terry, Roy Stephen
379
Thaxton, Gerald C.
37
Thaxton, Julia Virginia
37
Thomas, Annie Mae
509
Thomas, George H.
509
Thomas, Polly
477
Thomason, Dr. G.B.
413
Thomason, Jimmie Ann
413
Thomason, Willie G.
413
Thompson, Agnes Helene
84
Thompson, Fannie Anderson
131
Thompson, Henry Brady
131
Thompson, Isaac Newton
131
Thompson, Jewel Fountain
131
Thompson, Vera Brown
131
Thompson, William C.
131
Threatt, Patrica Ann
94
Tollison, James H.
88
Tollison, Myrtle S.
88
Trammell Hugh M.
44
Trammell, Beatrice S.
44
Trammell, Benjamin C.
45
Trammell, James Robert
562
Trammell, Mary Dennis
561
Trammell, Mary P.
562
Trammell, Mary S.
45
Travis, Donald Kae
635
Travis, Johnnye Hill
635

NAMES:
Lot #'s
Travis, Marie Webb
635
Treadwell, Grady
344
Treadwell, S.E.
344
Tribble, Eva G.
551
Tribble, Herman L.
550
Tribble, Homer
550
Tribble, Infant Daughter of Mr. & Mrs. Homer
529
Tribble, James
550
Tribble, James A.
528
Tribble, James W.
528
Tribble, Johnnie F.
528
Tribble, Mary Claire
556
Turner, Alice
256
Turner, Charlie N.
179
Turner, Fern C.
96
Turner, Harrison H.
44
Turner, Hazel L.
179
Turner, Huie H.
331
Turner, Infant Daughter of Mr. & Mrs. Clark Turner
96
Turner, J.L.
182
Turner, John W.
182
Turner, Lizzie R.
182
Turner, Margie G.
96
Turner, Maudie Mae
44
Turner, Ronnie
179
Turner, W. Joe
96
Turner, Walter Clark
96
Turner, Wm. Darrell
82
Turner, Wylene Virginia
50
Upshaw, Charles Franklin
511
Upshaw, Dora Teasley
525
Upshaw, Edward M.
511
Upshaw, Florence Alma
553
Upshaw, George
553
Upshaw, John Teasley
526
Upshaw, Mary B.
533
Upshaw, Mary B., Daughter of W.J. & Mary B. Upshaw
532
Upshaw, Minnie M.
511
Upshaw, Ruth Summerour
526
Upshaw, Sarah Ann
525
Upshaw, William J.
533
Upshaw, William T.
525
Vance, Thirley H.
54
Vance, Wesley A.
54
Vaughn, Edith
606
Vaughn, Egbert E.
606
Vaughn, Egbert Royce
606
Vaughn, Mary H.
606

Moreland Altobelli Associates, Inc.
Engineering * Planning * Landscape Architecture * Land Acquisition * Surveying
915 Interstate Ridge Drive Suite "F"
Gainesville, Georgia 30501
PHONE:(770)532-4021 FAX:(770)532-4023

City of Alpharetta
Engineering/Public Works
Department

1790 Hembree Road
Alpharetta, Georgia 30009

Phone: 678-297-6200
Fax: 678-297-6201

REST HAVEN CEMETERY

LAND LOTS 1269 & 1270
2st DISTRICT, 2nd SECTION
CITY OF ALPHARETTA
FULTON COUNTY, GEORGIA

REVISIONS

6/28/2012: ADD GRAVE SITE NAMES

SURVEY

ORIGINAL ISSUE DATE: 6/14/2012

8

SHEET #

SHEET TITLE

NAMES:
Lot #'s
Wade, Essie H.
114
Wade, James B.
114
Wade, James E.
114
Wade, Ruby B.
114
Wakings, Eppie M.
481
Walden, Marion S.
376
Waldrop, Donald W.
71
Waldrop, Everett R.
71
Waldrop, Jerry L.
71
Waldrop, Madyson Lynn
70
Waldrop, William Edward
83
Walker, Annie L.
81
Walker, Claude
505
Walker, Esta L. Strop
204
Walker, Evelyn B.
76
Walker, Fred D.
493
Walker, Golson B.
505
Walker, Ina Mae
81
Walker, Infant Daughter
81
Walker, Joe L.
76
Walker, John A.
506
Walker, John R.
505
Walker, John W.
81
Walker, Julia A.
455
Walker, Laura E.
493
Walker, R. Mack
493
Walker, Richard Wiley
512
Walker, Robert M.
76
Walker, Ruby Wood
76
Walker, Ruth Collier
505
Walker, Teddy Roosevelt
204
Walker, Vada Johnston
505
Walker, W.A. Bill
456
Walker, William A.
505
Wallace, Azziebell
12
Wallace, James Olen
12
Wallace, John Barney
12
Wallace, Lura Mae
12
Waters, Agnes G.
174
Waters, Cleo Shirley
166
Waters, David P.
490
Waters, Dora B.
490
Waters, Edwin C.
174
Waters, F. Marion
542
Waters, Glendon R.
174
Waters, Henry C.
491
Waters, J. Arvil
174
Waters, Josephine C.
543
Waters, Ralph Alston
166
Waters, Robert Alston
166
Waters, William M.
542
Watkins, Carey A.
473

NAMES:
Lot #'s
Watkins, Carey Leroy
610
Watkins, Louis Carl
481
Watkins, Maggie L.
472
Watkins, Ruby
482
Watkins, Ruth
482
Watkins, Velma
482
Watrkins, R. Dozier
481
Watson, William Hunter, Sr.
617
Weatherford, Nora Lou
551
Weatherford, Vera M.
596
Weatherford, William H.
596
Webb, Angie C.
392
Webb, Bonnie V.
441
Webb, C. Byron
442
Webb, Charles M.
478
Webb, Charlie C.
351
Webb, Elaine Dianne
41
Webb, Estelle U.
532
Webb, F.O. (Pete)
100
Webb, Flonnie E.
636
Webb, G. Curis
639
Webb, Gus Thomas, Jr.
532
Webb, Gus Thomas, Sr.
532
Webb, Harvey
424
Webb, Howard McRae
635
Webb, Hubert
100
Webb, Hugh
424
Webb, Hulan S., Sr.
102
Webb, Infant of J.J. & M.C.
442
Webb, Jane E.
415
Webb, John
415
Webb, John T.
350
Webb, Joseph J.
442
Webb, Lottie S.
117
Webb, Luther K.
636
Webb, Martha E.
350
Webb, Mary Hawkins
441
Webb, Mollie C.
442
Webb, Odessa L.
100
Webb, Quintion
100
Webb, Reath N.
639
Webb, Robert J.
475
Webb, Ruth
552
Webb, S.E.
415
Webb, Samantha
475
Webb, Virginia K.
102
Webb, W.H.
415
Webb, William A.
392
Webb, William H.
117
Webb, William J.T.
477
Weber, Annie May
420
Weber, Joseph Adam
420

NAMES:
Lot #'s
West, Emily Haygood
489
West, Freddie
341
West, Helen T.
69
West, James A.
340
West, Larry Eugene
69
West, Leonard E.
296
West, Mattie
340
West, Paul S.
69
West, William J.
489
Westbrook, Amanda Bailey
550
Westbrook, Berlene
550
Westbrook, Flonnie
94
Westbrook, James E.
94
Westbrook, John Ed
94
Westbrook, Marion Francis
550
Westbrook, Maude M.
145
Westbrook, Thomas A.
145
Whiting Thomas G.
5
Whiting, Ada F.
5
Whitt, Annie Lou
595
Whitt, Ethell D.
584
Whitt, John Terry
595
Whitt, Johnnie J.
595
Whitt, Lucille F.
584
Whitt, Ronald D.
583
Whitt, Vongetta H.
595
Willbanks, Kate Walker
506
Willbanks, Samuel A.
506
Williams, Estelle M.
632
Williams, J. Henry
619
Williams, J. Ramsey
632
Williams, John L.
633
Williams, Katherine R.
503
Williams, Maud D.
620
Williams, Mildred P.
633
Williams, Peggy
633
Williams, Ricky Gene
164
Williams, W.D.
142
Wills, Belle Kemp
9
Wills, Infant Son of Mr. & Mrs. J.G. Wills
329
Wills, James Andrew
329
Wills, Lonie O.
329
Wills, Mattie L. Wood
329
Wills, William Henry
9
Wilson, Beachum
288
Wilson, Clifford
52
Wilson, Ida Nancy
52
Wilson, Janetta
288
Wilson, Maggie
288
Wilson, William Byrd
52
Wood, Anderson B.
634
Wood, Anno E.
634

NAMES:
Lot #'s
Wood, Cicero F.
557
Wood, Colline P.
150
Wood, Cratie Lee
155
Wood, Earl J.
13
Wood, Edwin Eugene
35
Wood, General W.
141
Wood, Gertrude
154
Wood, Harold D.
150
Wood, Irene
141
Wood, Isham Young
155
Wood, J. Will
558
Wood, J.L.
154
Wood, Johnie L.
48
Wood, M.W.
154
Wood, Mamie Hagood
162
Wood, Mary Purn
155
Wood, May Thomas
13
Wood, Nora O.
618
Wood, O.W.
150
Wood, Ruby B.
558
Wood, Sally Day
557
Wood, Sanford P.
618
Wood, Virgil D.
155
Wood, Virginia
154
Wood, William Grady
162
Woodard, Evelyn F.
494
Yarbrough, Minnie L.
18
Yarbrough, William I.
18
York, James Dewitt
604
York, Jo Ann
605

NOTE: THIS LIST DOES NOT INCLUDE GRAVE SITES THAT ARE NOT MARKED OR ARE UNREADABLE.

MA

Moreland Altobelli Associates, Inc.
Engineering * Planning * Landscape Architecture * Land Acquisition * Surveying

915 Interstate Ridge Drive Suite "F"
Gainesville, Georgia 30501
PHONE:(770)532-4021 FAX:(770)532-4023

City of Alpharetta
Engineering/Public Works
Department

1790 Hembree Road
Alpharetta, Georgia 30009

Phone: 678-297-6200
Fax: 678-297-6201

REST HAVEN CEMETERY

LAND LOTS 1269 & 1270
2st DISTRICT, 2nd SECTION
CITY OF ALPHARETTA
FULTON COUNTY, GEORGIA

REVISIONS

| |
|---------------------------------|
| 6/28/2012: ADD GRAVE SITE NAMES |
| |
| |
| |
| |
| |
| |
| |
| |
| |

SURVEY

ORIGINAL ISSUE DATE: 6/14/2012

9

SHEET # SHEET TITLE